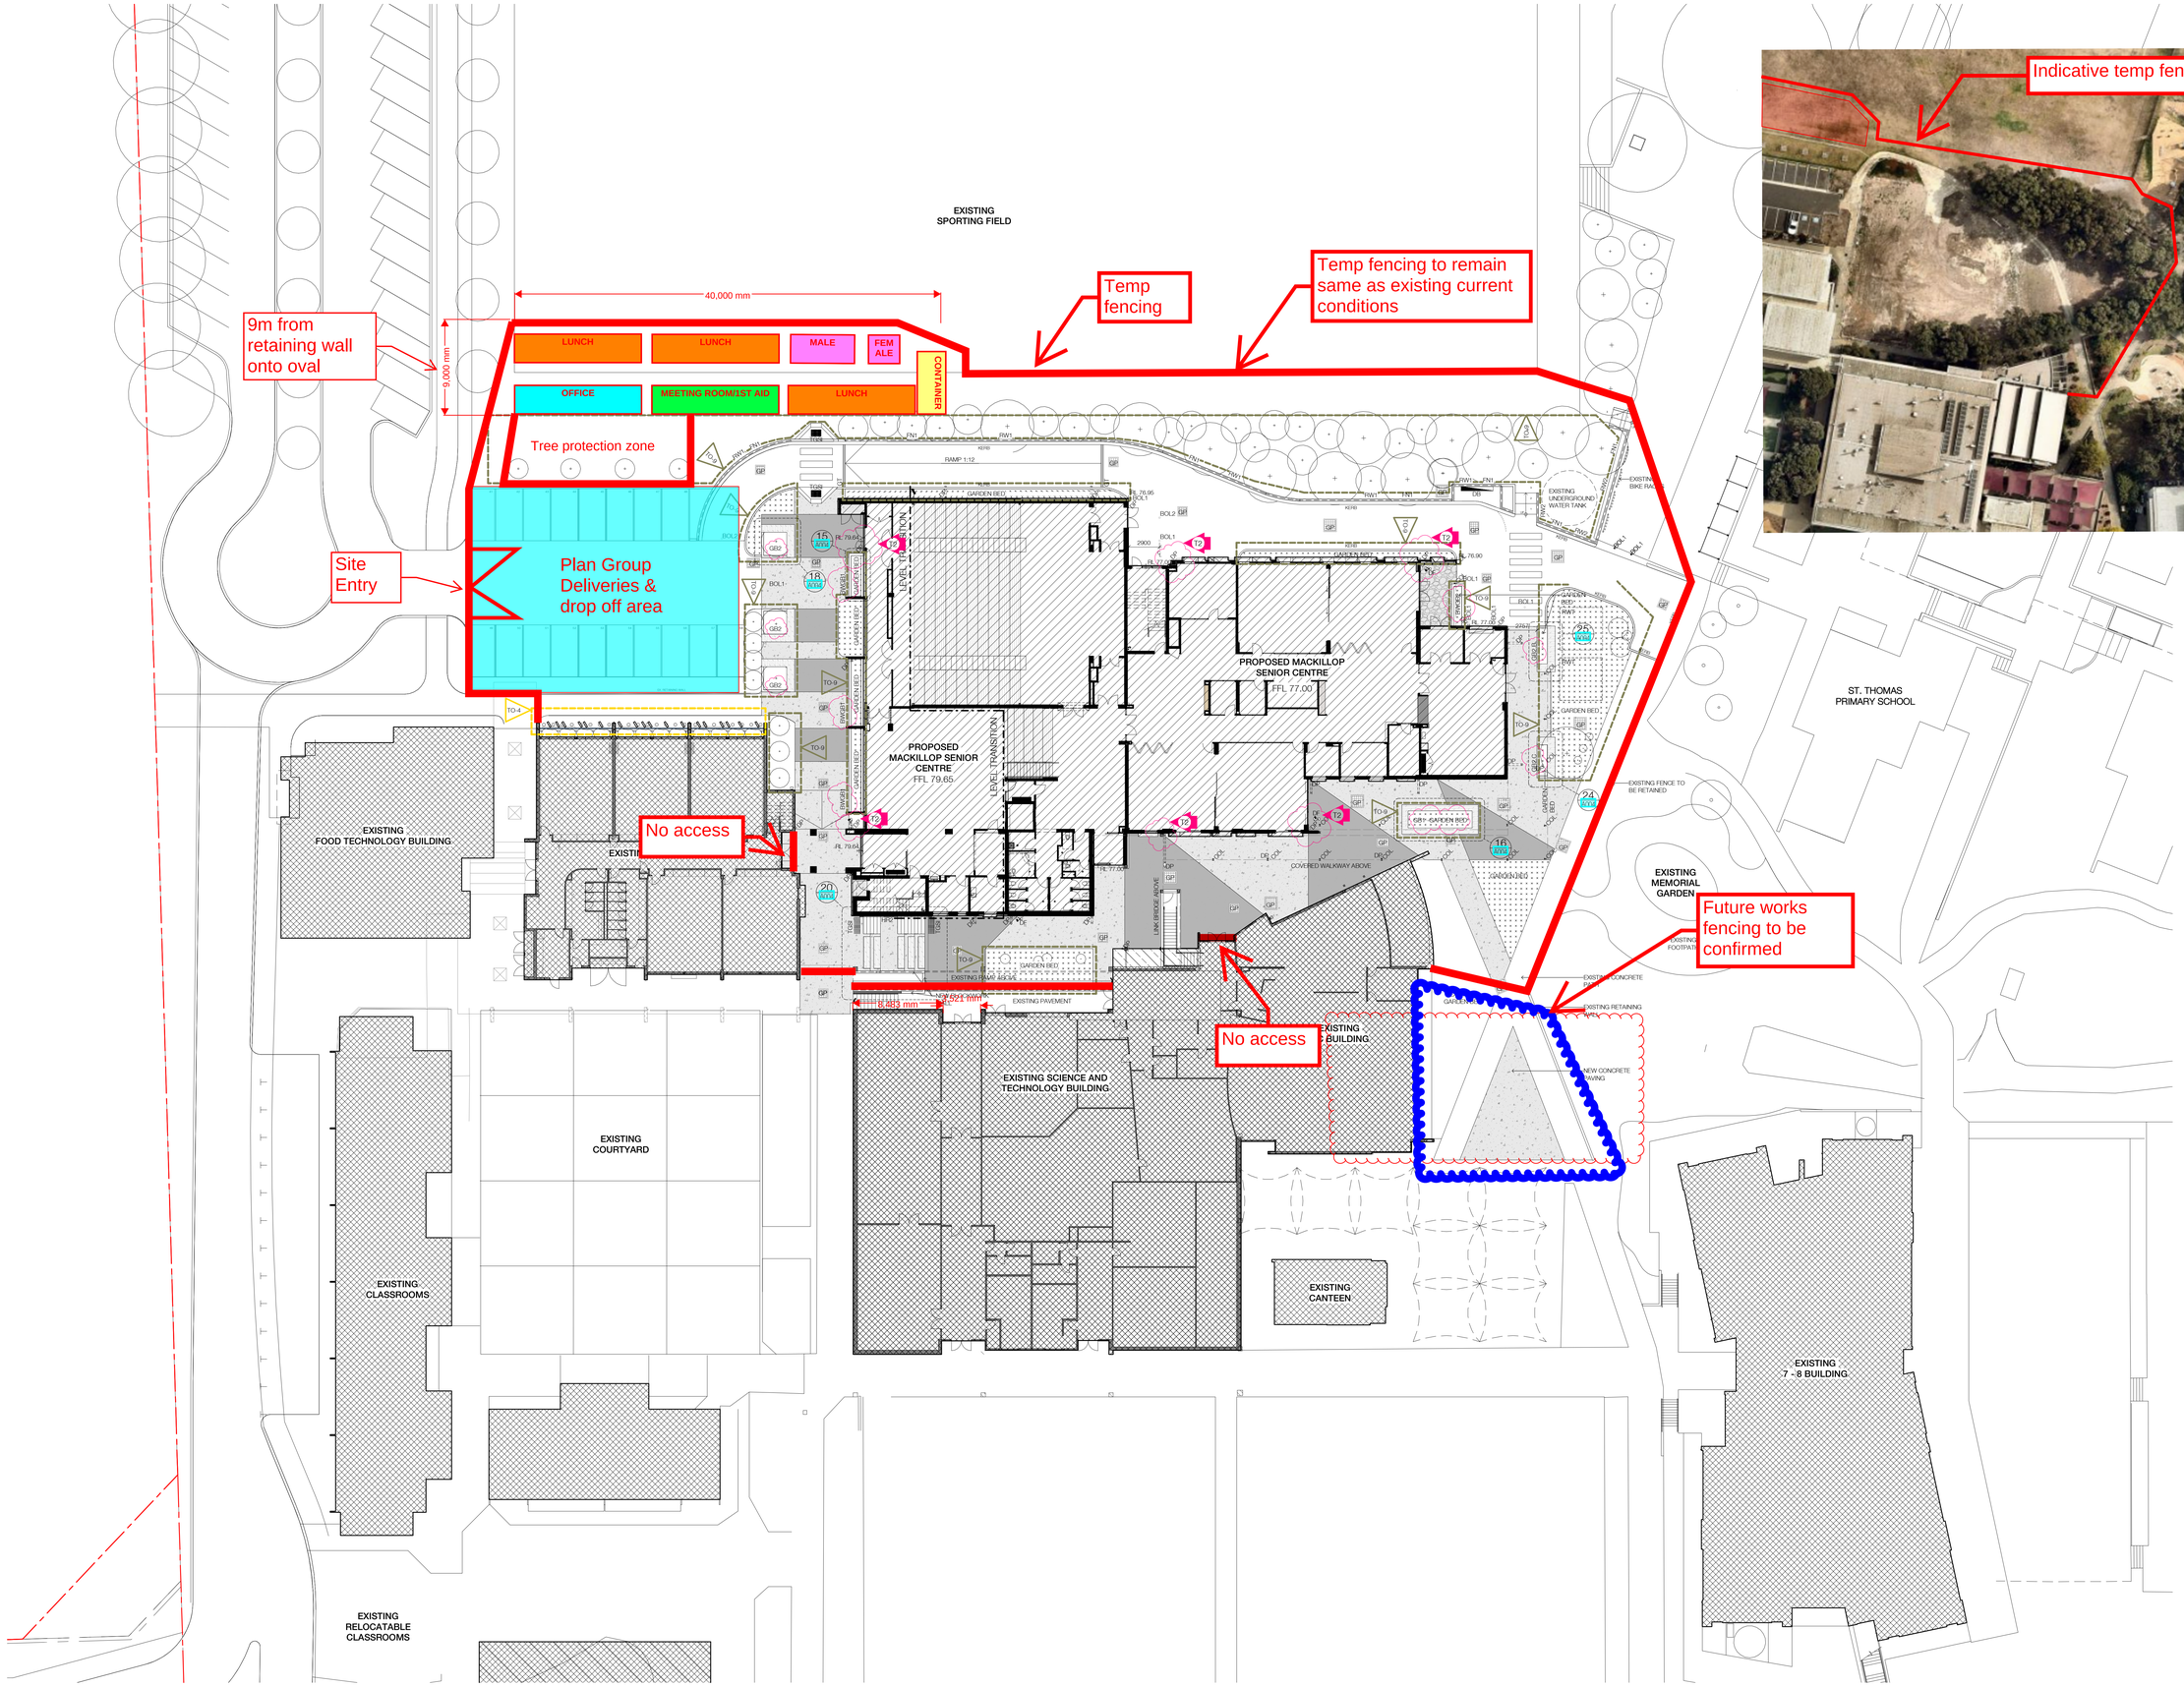


| Revision/Issue | | Date |
|---|---|---|
| T1 | Tender Issue | 24.03.2022 |
| T2 | Tender Addendum 02 | 12.04.2022 |

Use figured dimensions in preference to scale.
Verify dimensions at job before shop fabrication.
Read drawing in conjunction with specification.
© ClarkeHopkinsClarke

# TENDER

## Keynote Legend

| | |
|---|---|
| BOL1 | BOLLARD - TYPE 1 |
| BOL2 | BOLLARD - TYPE 2 |
| COL | COLUMN |
| DB | DISTRIBUTION BOARD |
| DF | DRINKING FOUNTAIN |
| DP | DOWNPIPE |
| FN1 | FENCE - TYPE 1 |
| GP | GRATED PIT |
| GT | GRATED TRENCH |
| HR2 | HANDRAIL - TYPE 2 |
| TGSI | TACTILE GROUND SURFACE INDICATORS |

## General Notes

SITE PLAN IS TO BE READ IN CONJUNCTION WITH TO THE FOLLOWING DOCUMENTS:

- ARCHITECTURAL SPECIFICATION AND MATERIALS SCHEDULE
- LANDSCAPE ARCHITECT'S PLANTING PLANS AND SPECIFICATIONS
- CIVIL ENGINEER'S DRAWINGS AND SPECIFICATIONS
- STRUCTURAL ENGINEER'S DRAWINGS AND SPECIFICATIONS
- ELECTRICAL, MECHANICAL AND HYDAULIC ENGINEERS' DRAWINGS AND SPECIFICATIONS

CONTRACTOR TO REFER ANY DISCREPANCIES BETWEEN ALL DRAWINGS TO ARCHITECT AND SEEK CLARIFICATIONS PRIOR TO CONSTRUCTION.

REFER TO SITE SURVEY FOR EXISTING LEVELS. REFER TO CIVIL ENGINEER'S DRAWINGS FOR PROPOSED LEVELS.

ALL KERBS RAMPS TO COMPLY WITH AS1428.1

TACTILE INDICATORS TO BE PROVIDED AT ALL ROAD WAY INTERSECTIONS, EXTERNAL STAIRS AND RAMPS TO COMPLY WITH AS1428.1

HEEL GUARD GRATES TO BE PROVIDED TO ALL GRATES IN PAVED SURFACES.

REFER TO CIVIL ENGINEER DOCUMENTATION FOR ALL GRATED PITS DETAILS.

CONTRACTOR TO RE-SEED ALL LANDSCAPE AREAS AFFECTED BY THE WORKS WITH GRASS SEEDS.

CONTRACTOR TO PROVIDE PVC COATED WIRE MESH LOCKABLE STEEL CAGE TO ALL EXTERNAL SERVICES, EQUIPMENT AND METERS.

REFER CIVIL DRAWINGS FOR ALL EXTERNAL FINISH LEVELS. RL'S ON ARCHITECTURAL SITE PLANS HAVE BEEN REMOVED FOR CLARITY, EXCEPT FOR RL's AROUND ARCHITECTURAL LANDSCAPE ELEMENTS SUCH AS RAISED DECKS, RAISED PLANTERS, STAIRS AND STEPPED PLATFORMS.

## Legend - Site

- SETOUT POINT
- NEW BUILDING WORKS
- EX. BUILDINGS
- REFURBISHMENT TO EXISTING BUILDING
- VEHICULAR NATURAL CONCRETE PAVING
- EXPOSED AGGREGATE CONCRETE PAVING - FINISH 2 (PV2)
- EXPOSED AGGREGATE CONCRETE PAVING - FINISH 3 (PV3)
- ASPHALT PAVING
- DECKING
- GARDEN BED AREA
- GRASSED AREA
- BUILDERS COMPOUND / SCOPE OF WORKS
- EXISTING TREE
- TREE PROTECTION ZONE
- STRUCTURAL ROOT ZONE
- PROPOSED TREE REFER TO LANDSCAPE ARCHITECTS PLANTING PLANS
- EX 79.40 EXISTING LEVEL
- RL 79.40 PROPOSED RELATIVE LEVEL
- FFL 79.40 PROPOSED FLOOR LEVEL

ClarkeHopkinsClarke

**Melbourne**
L9, Melbourne Connect
700 Swanston Street
Carlton Victoria 3053
Telephone (03) 9419 4340
Email studio@chc.com.au
www.chc.com.au

**Sydney**
37/8 Campbell Street
Surry Hills NSW 2010
Telephone (02) 9221 9200
Email studio@chc.com.au
www.chc.com.au

| | |
|---|---|
| Scale | 1 : 200 @ A0 |
| Date | 18.01.2021 |
| Drawn | PN, SO, |
| Architect | SL, HLN |

Project

Saint Ignatius College,
Mackillop Senior Centre
27 Peninsula Drive, Drysdale
VIC 3222

Drawing

Proposed Site Plan

Drawing No.

180159/A002 T2

A0